
ARCHITECTURAL PLANS

SmartStores @EagleFarm

SMARTSTORES@EAGLEFARM

Architectural Master Plans

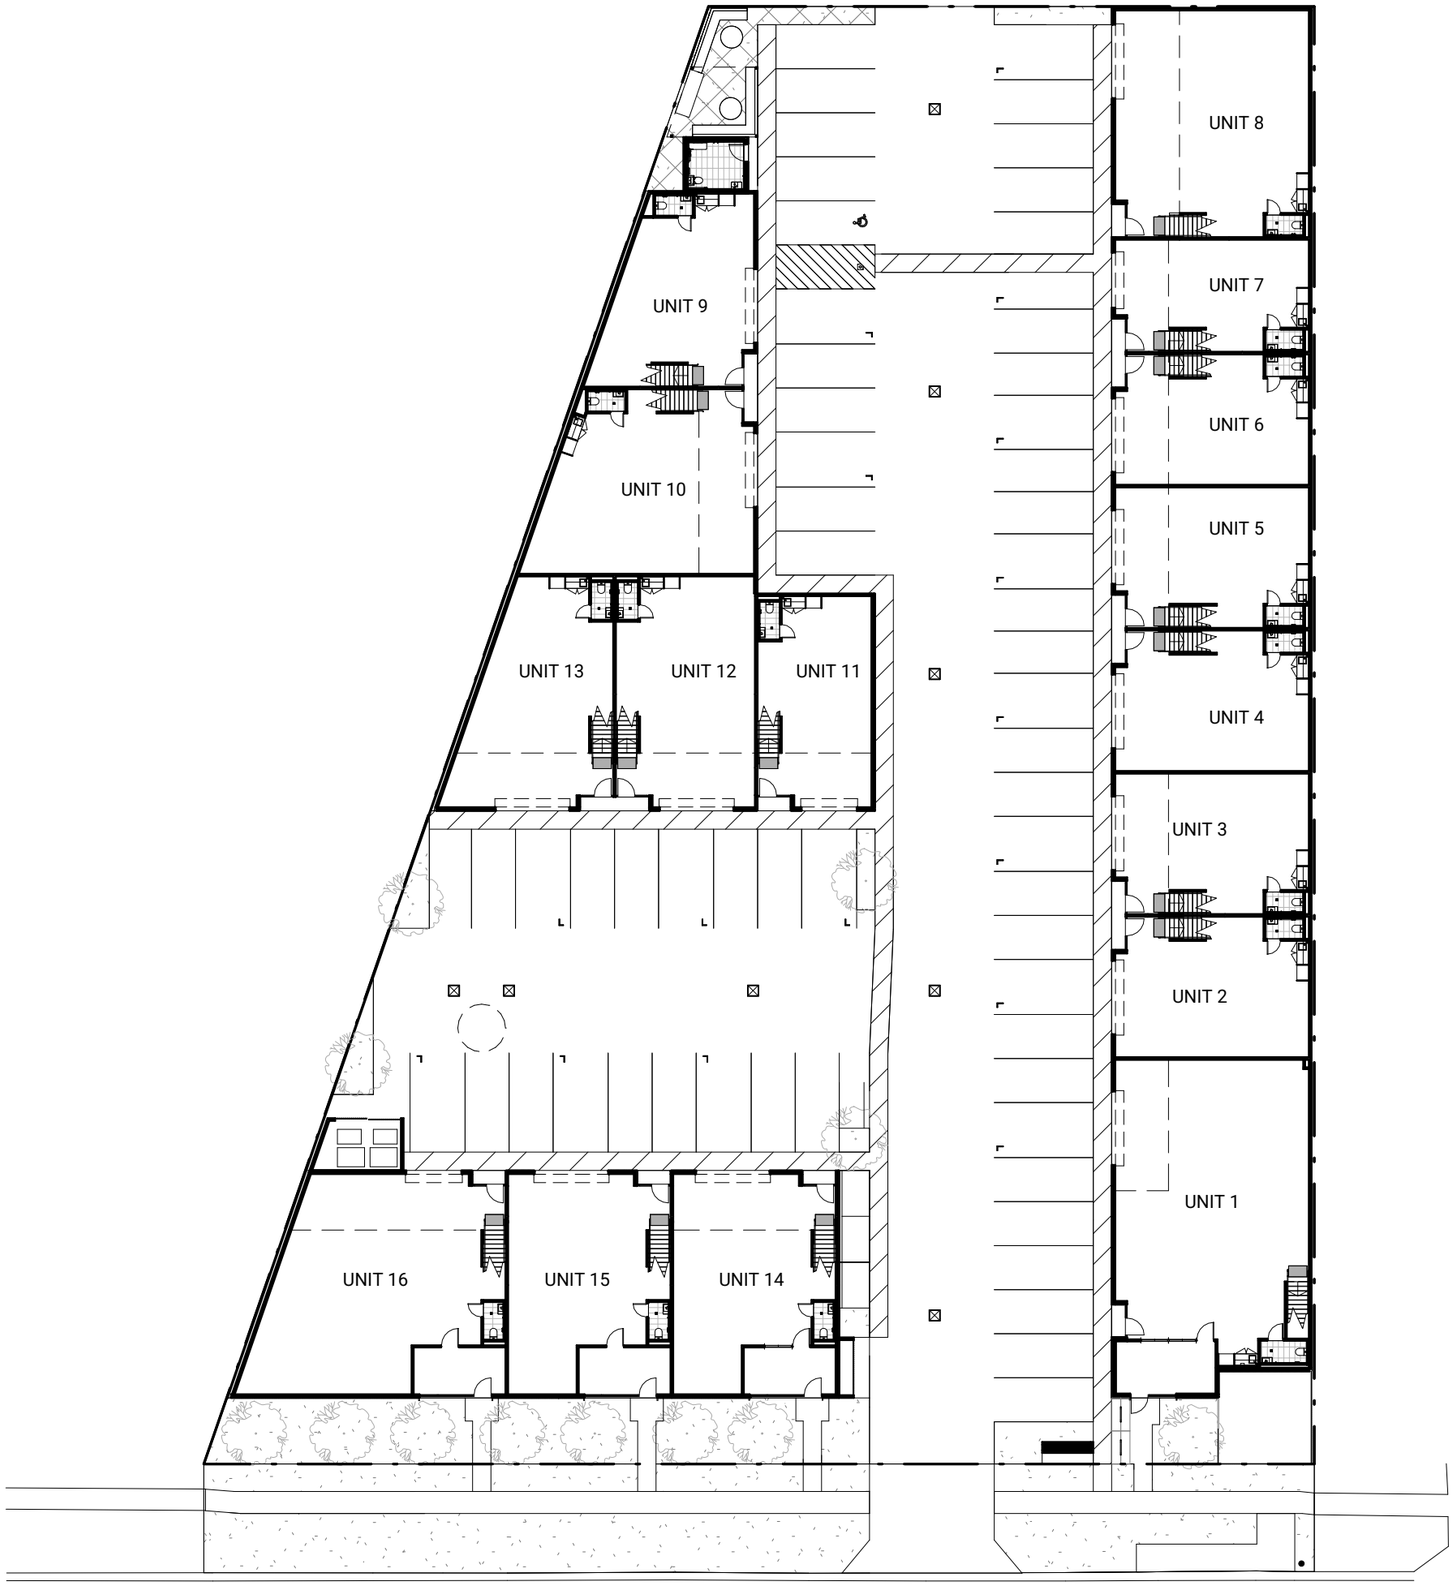


Architectural Master Plans




Ground Floor

INDICATIVE FLOORPLANS FOR

UNIT 1

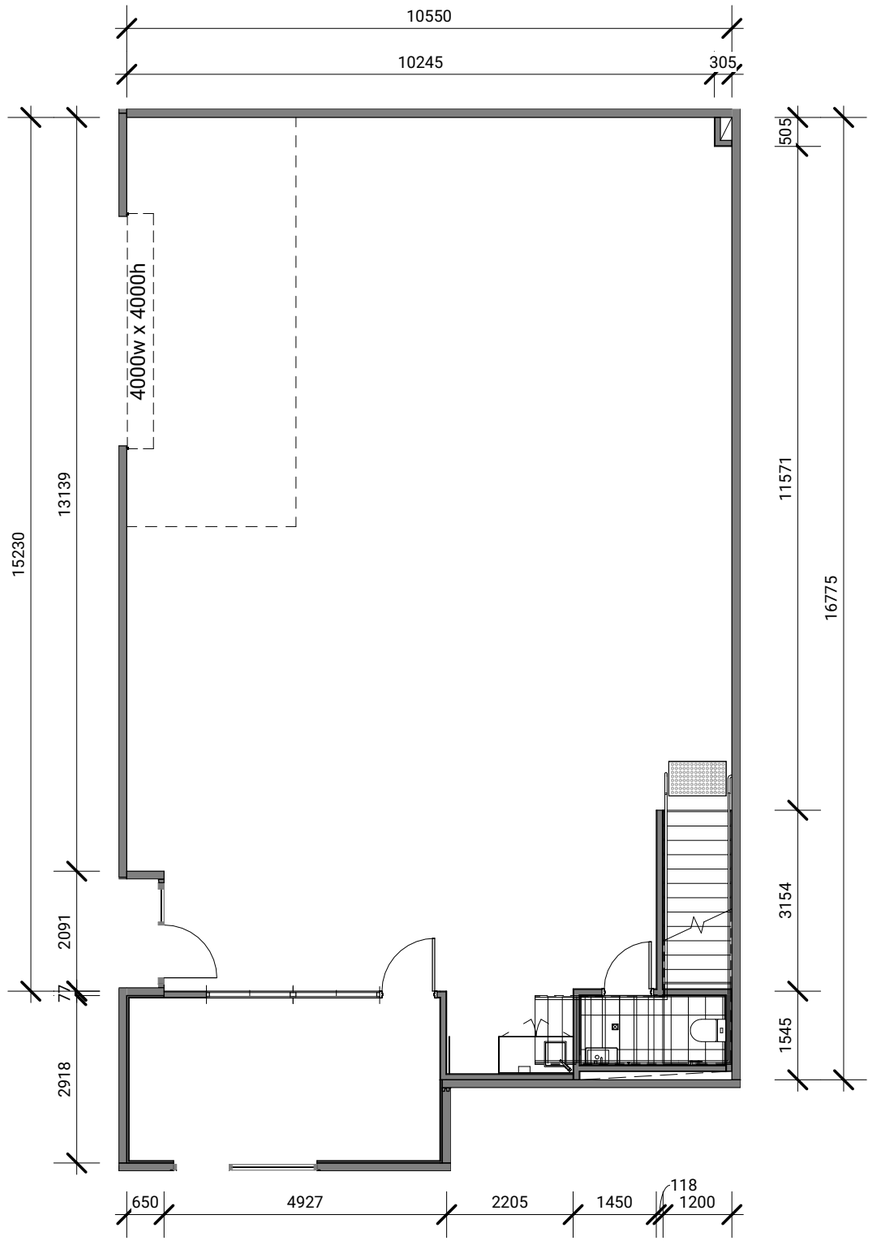

Mezzanine

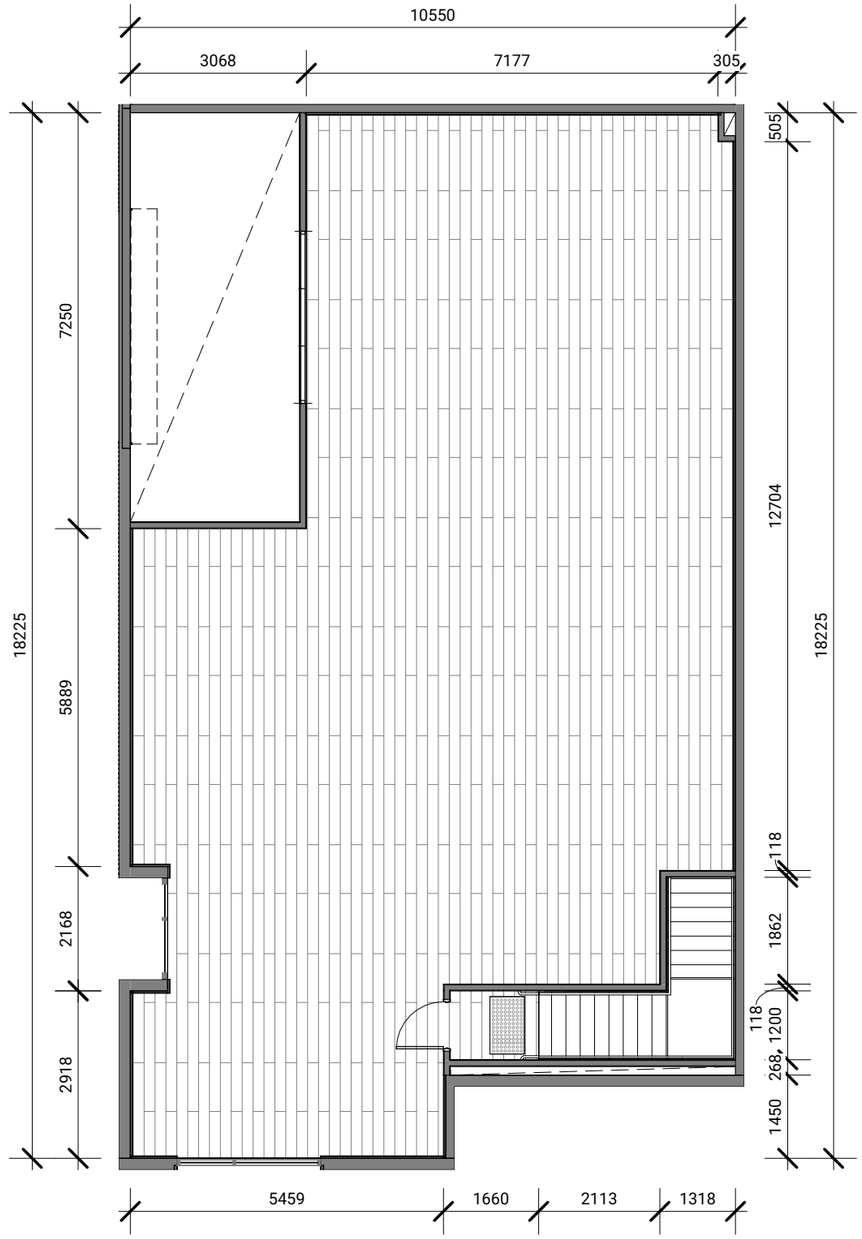

UNIT	GROUND FLOOR	MEZZANINE	TOTAL
1	184m²	170m²	354m²

0 2 4


Scale (m) 1 : 100 @A3

Please Note: The plans in this document are not to scale and are indicative only of the developer's intention at the time of printing. Floor plans may be amended during the course of construction. Any finishes, furniture or other chattels shown in the unit layout plan is illustrative only and are not included unless specified in the Contract and Disclosure Documentation.


Ground Floor

INDICATIVE FLOORPLANS FOR

UNIT 2

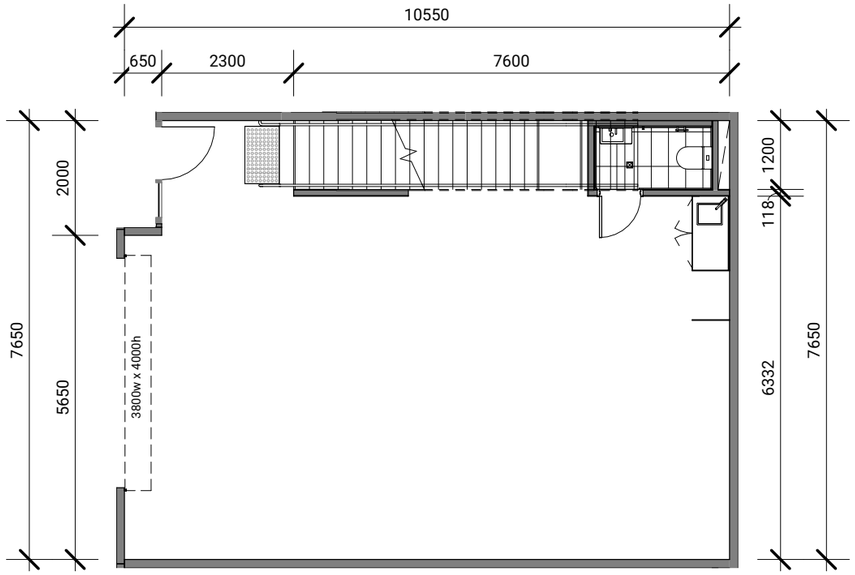

Mezzanine

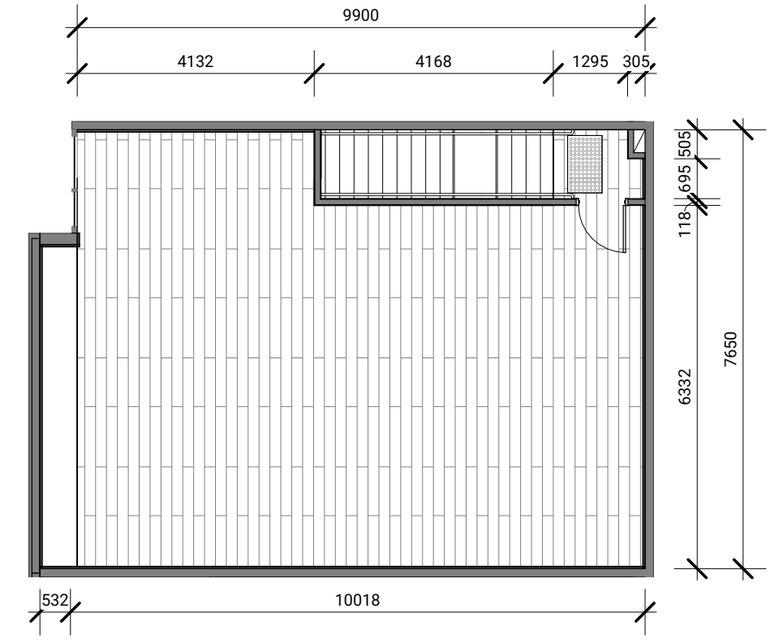

UNIT	GROUND FLOOR	MEZZANINE	TOTAL
2	73m^2	74m^2	147m^2

0 2 4


Scale (m) 1 : 100 @A3

Please Note: The plans in this document are not to scale and are indicative only of the developer's intention at the time of printing. Floor plans may be amended during the course of construction. Any finishes, furniture or other chattels shown in the unit layout plan is illustrative only and are not included unless specified in the Contract and Disclosure Documentation.


Ground Floor

INDICATIVE FLOORPLANS FOR

UNIT 3

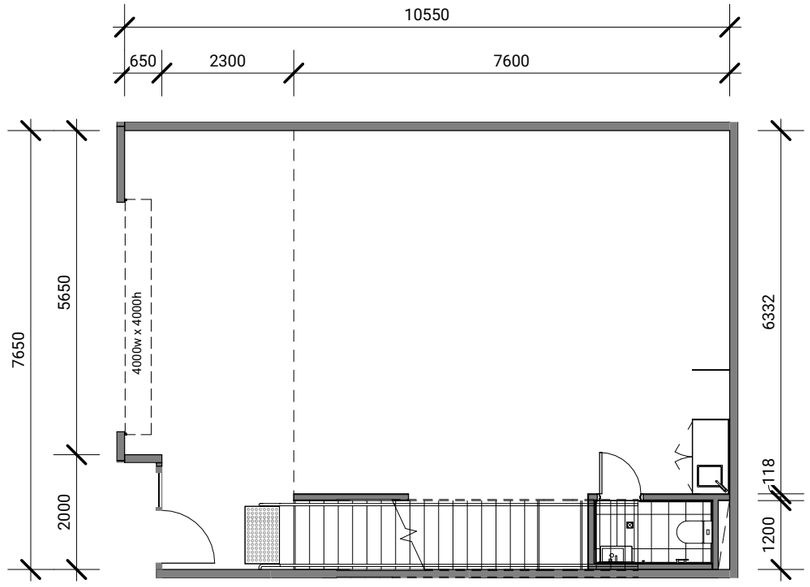

Mezzanine

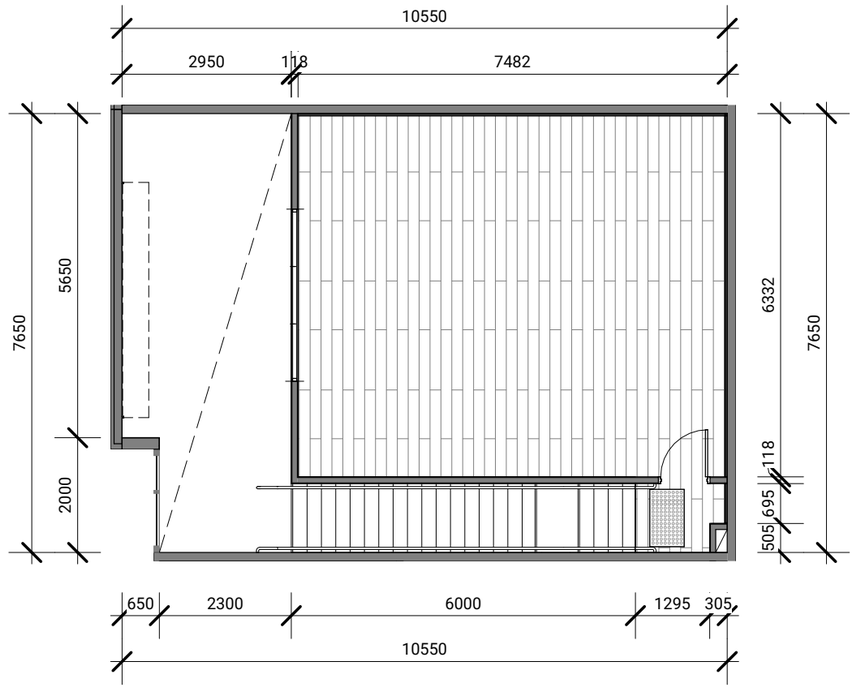

UNIT	GROUND FLOOR	MEZZANINE	TOTAL
3	73m^2	53m^2	126m^2

0 2 4


Scale (m) 1 : 100 @A3

Please Note: The plans in this document are not to scale and are indicative only of the developer's intention at the time of printing. Floor plans may be amended during the course of construction. Any finishes, furniture or other chattels shown in the unit layout plan is illustrative only and are not included unless specified in the Contract and Disclosure Documentation.


Ground Floor

INDICATIVE FLOORPLANS FOR

UNIT 4

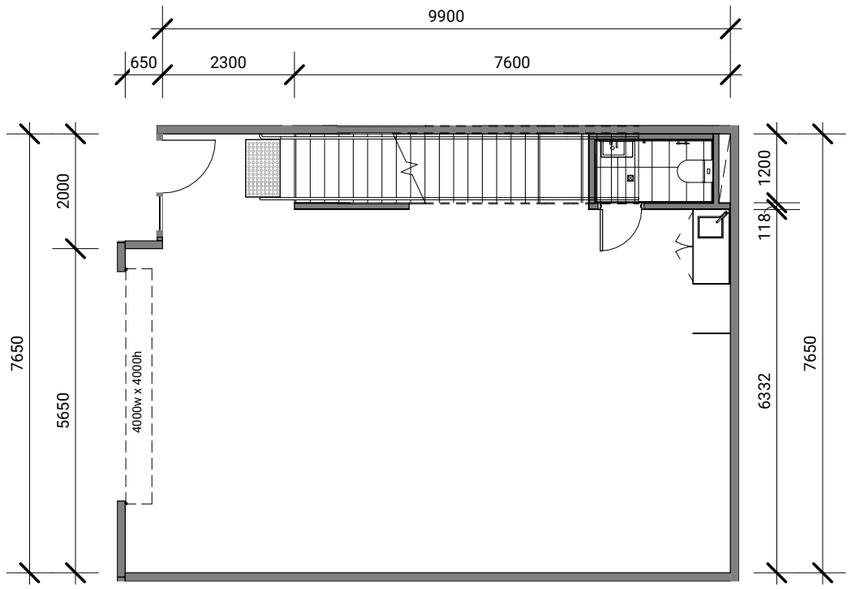

Mezzanine

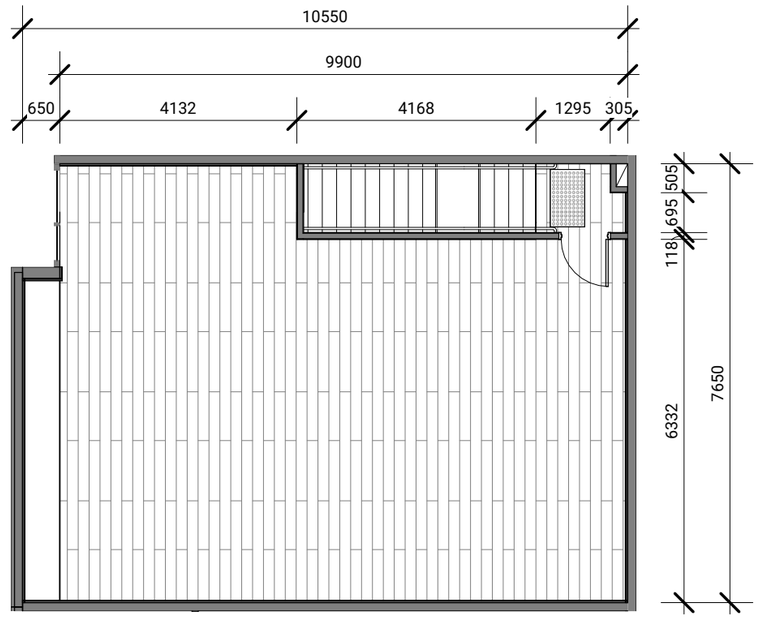

UNIT	GROUND FLOOR	MEZZANINE	TOTAL
4	73m^2	74m^2	147m^2

0 2 4


Scale (m) 1 : 100 @A3

Please Note: The plans in this document are not to scale and are indicative only of the developer's intention at the time of printing. Floor plans may be amended during the course of construction. Any finishes, furniture or other chattels shown in the unit layout plan is illustrative only and are not included unless specified in the Contract and Disclosure Documentation.


Ground Floor

INDICATIVE FLOORPLANS FOR

UNIT 5

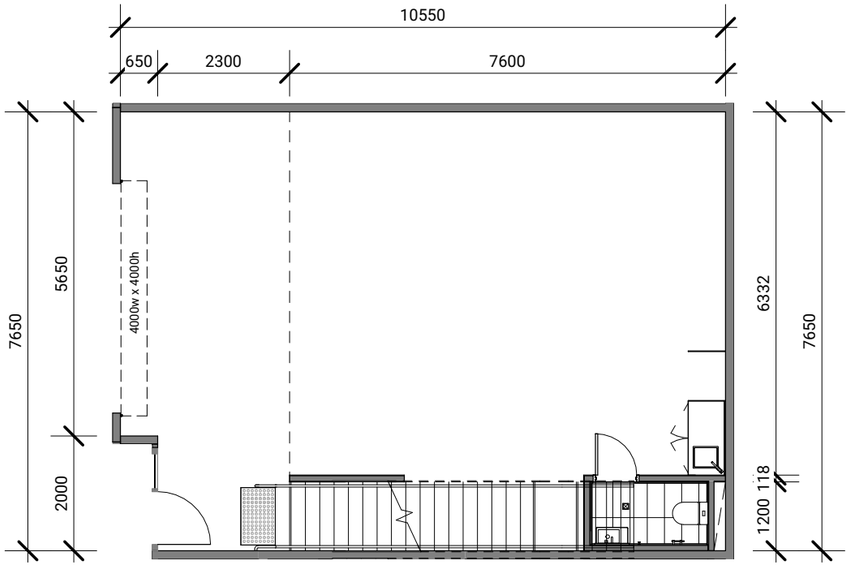

Mezzanine

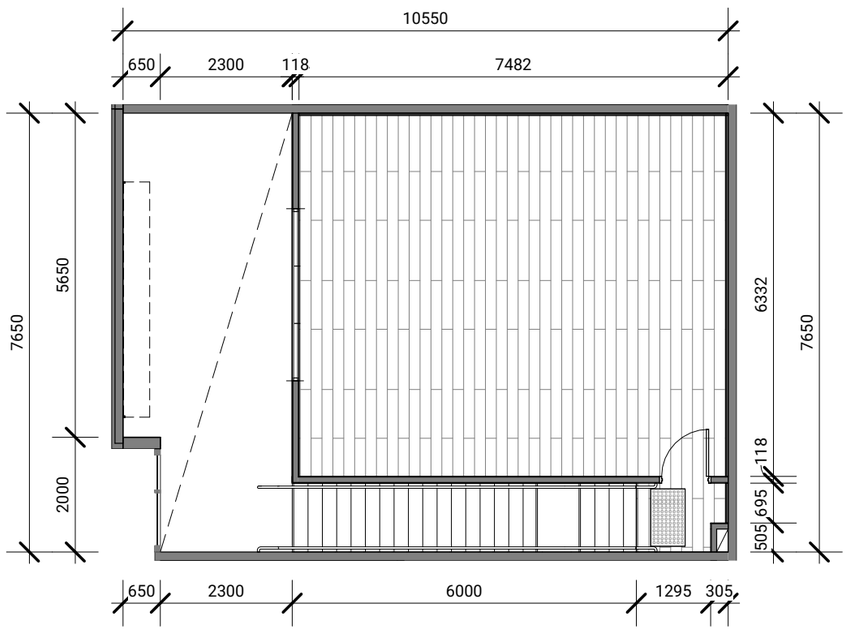

UNIT	GROUND FLOOR	MEZZANINE	TOTAL
5	73m²	53m²	126m²

0 2 4


Scale (m) 1 : 100 @A3

Please Note: The plans in this document are not to scale and are indicative only of the developer's intention at the time of printing. Floor plans may be amended during the course of construction. Any finishes, furniture or other chattels shown in the unit layout plan is illustrative only and are not included unless specified in the Contract and Disclosure Documentation.


Ground Floor

INDICATIVE FLOORPLANS FOR

UNIT 6

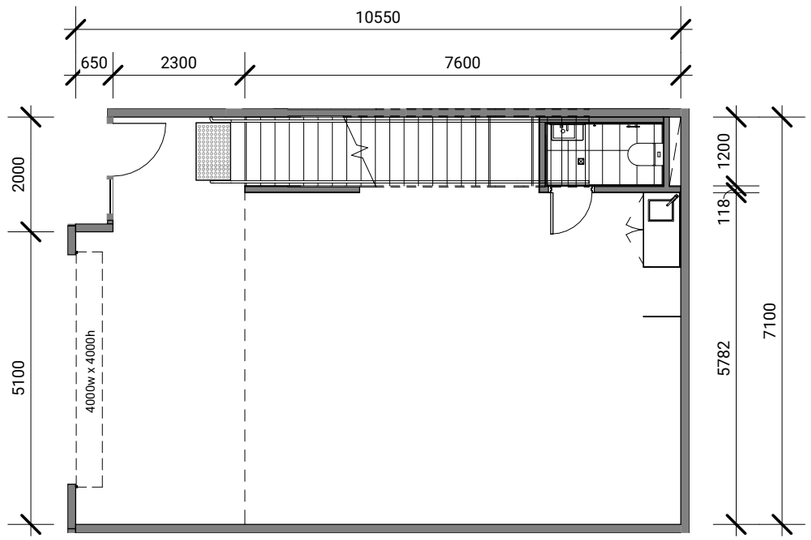

Mezzanine

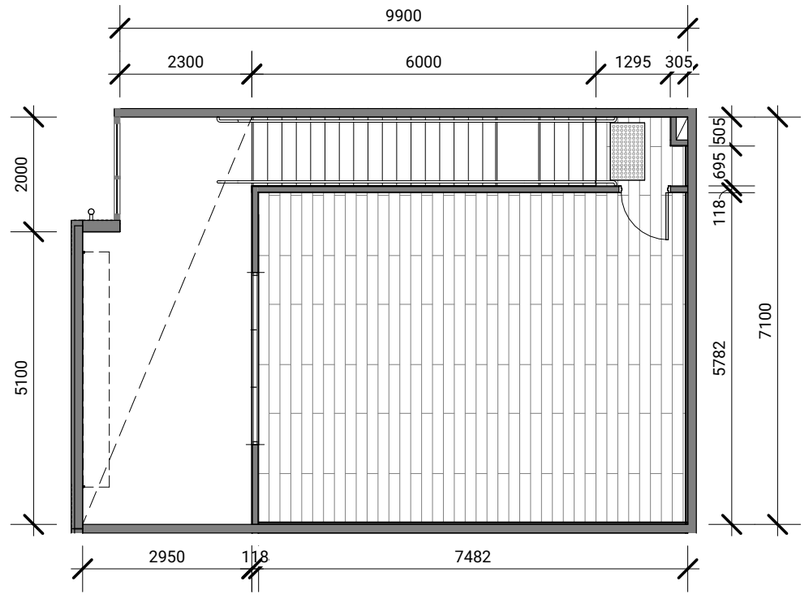

UNIT	GROUND FLOOR	MEZZANINE	TOTAL
6	67m²	48m²	115m²

0 2 4


Scale (m) 1 : 100 @A3

Please Note: The plans in this document are not to scale and are indicative only of the developer's intention at the time of printing. Floor plans may be amended during the course of construction. Any finishes, furniture or other chattels shown in the unit layout plan is illustrative only and are not included unless specified in the Contract and Disclosure Documentation.


Ground Floor

INDICATIVE FLOORPLANS FOR

UNIT 7

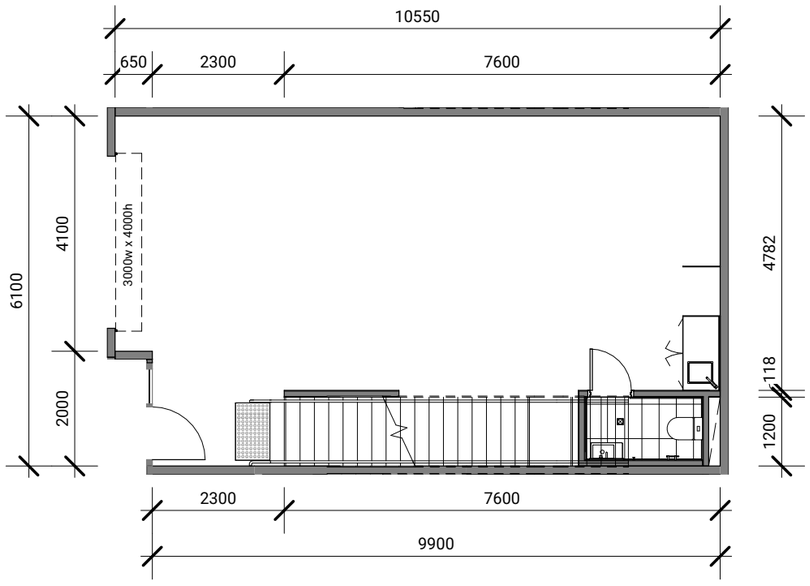

Mezzanine

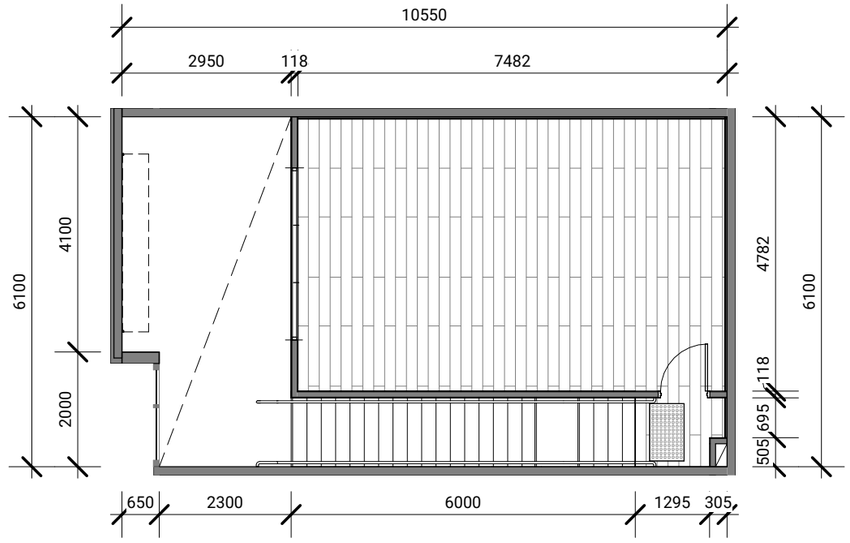

UNIT	GROUND FLOOR	MEZZANINE	TOTAL
7	57m^2	41m^2	98m^2

0 2 4


Scale (m) 1 : 100 @A3

Please Note: The plans in this document are not to scale and are indicative only of the developer's intention at the time of printing. Floor plans may be amended during the course of construction. Any finishes, furniture or other chattels shown in the unit layout plan is illustrative only and are not included unless specified in the Contract and Disclosure Documentation.


Ground Floor

INDICATIVE FLOORPLANS FOR

UNIT 8

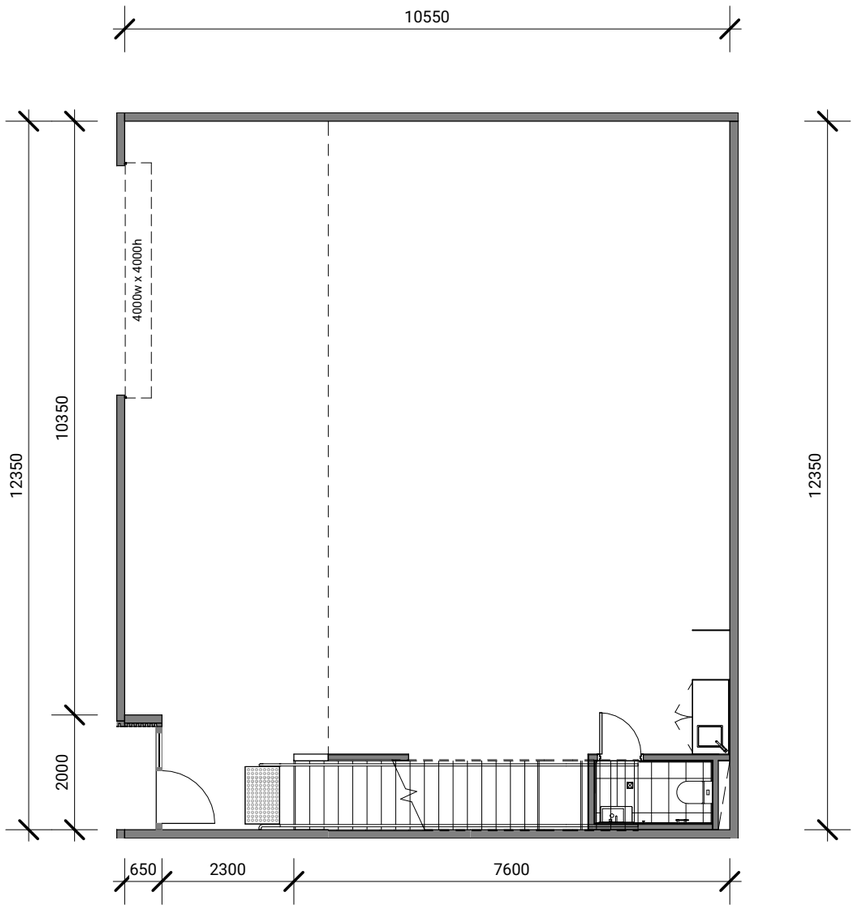

Mezzanine

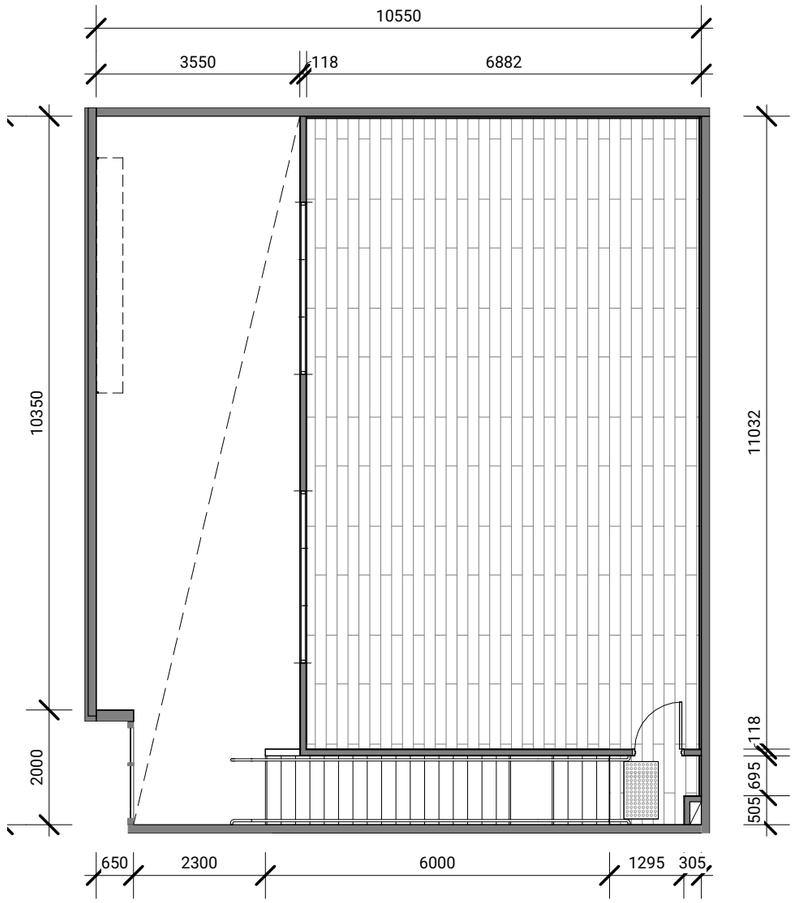

UNIT	GROUND FLOOR	MEZZANINE	TOTAL
8	126m²	83m²	209m²

0 2 4


Scale (m) 1 : 100 @A3

Please Note: The plans in this document are not to scale and are indicative only of the developer's intention at the time of printing. Floor plans may be amended during the course of construction. Any finishes, furniture or other chattels shown in the unit layout plan is illustrative only and are not included unless specified in the Contract and Disclosure Documentation.


Ground Floor

INDICATIVE FLOORPLANS FOR

UNIT 9

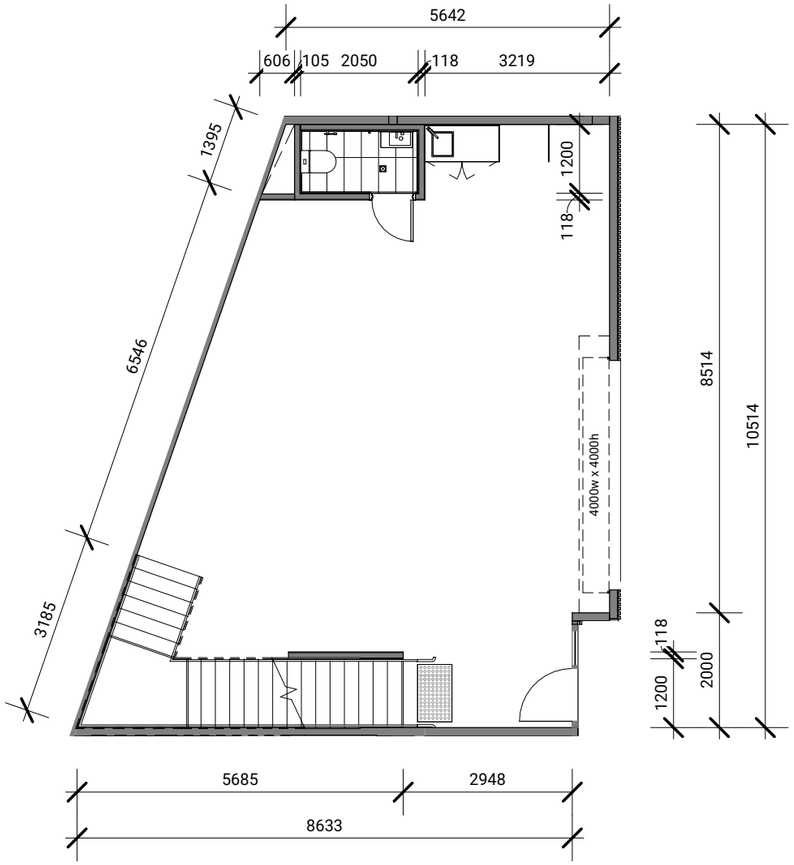

Mezzanine

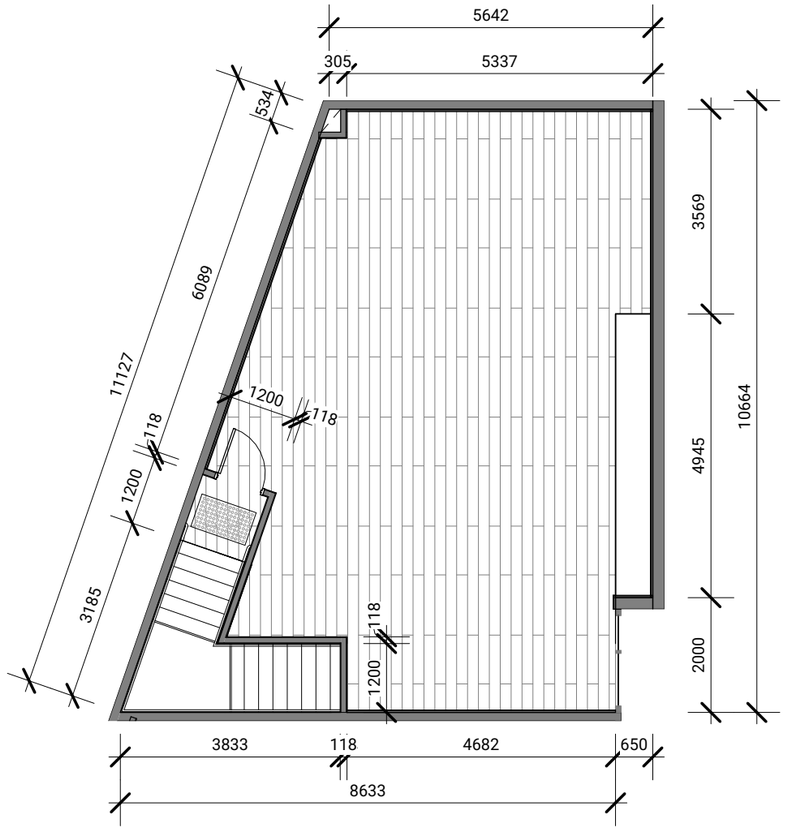

UNIT	GROUND FLOOR	MEZZANINE	TOTAL
9	69m²	71m²	140m²

0 2 4


Scale (m) 1 : 100 @A3

Please Note: The plans in this document are not to scale and are indicative only of the developer's intention at the time of printing. Floor plans may be amended during the course of construction. Any finishes, furniture or other chattels shown in the unit layout plan is illustrative only and are not included unless specified in the Contract and Disclosure Documentation.

Ground Floor


INDICATIVE FLOORPLANS FOR

UNIT 10

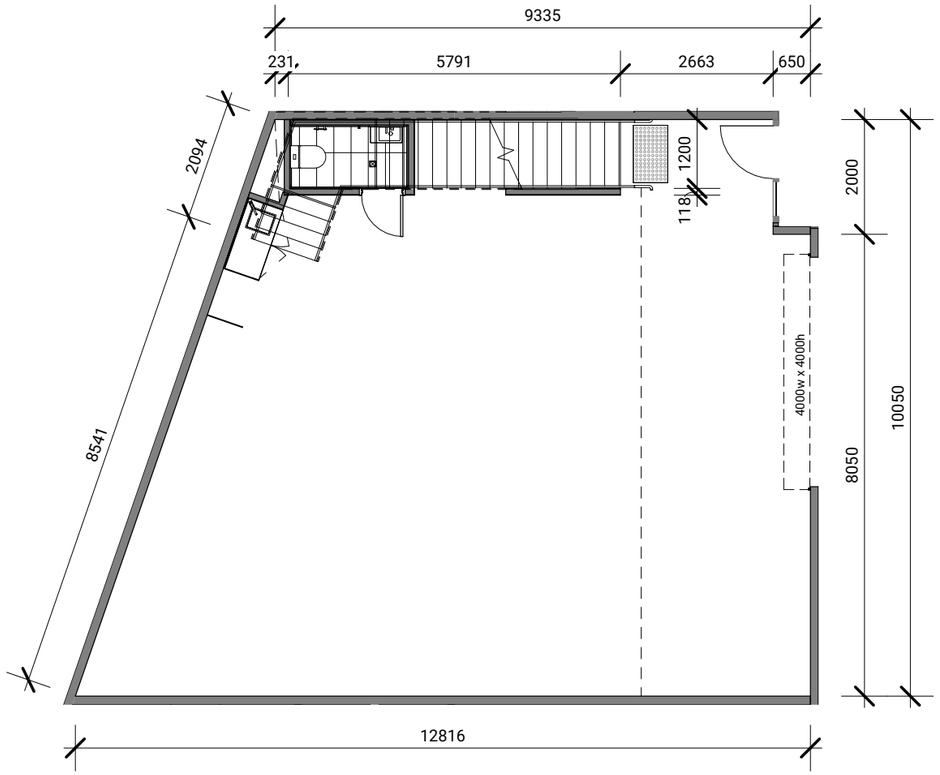

UNIT	GROUND FLOOR	MEZZANINE	TOTAL
10	107m^2	74m^2	181m^2

Mezzanine

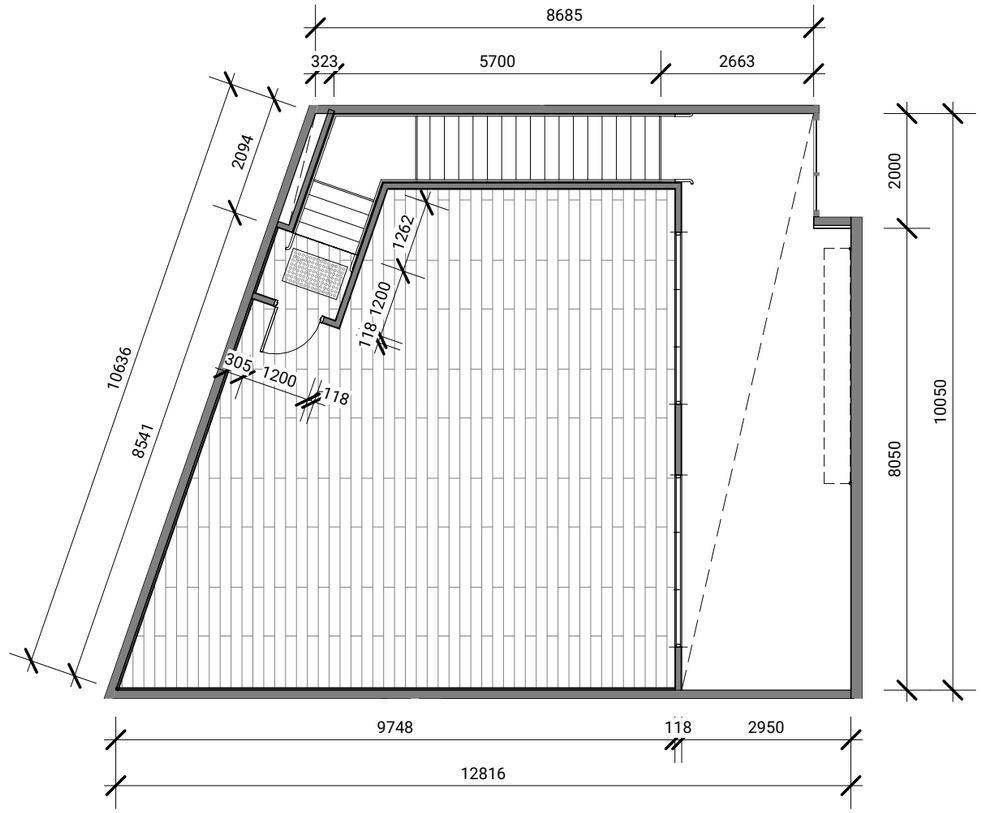

0 2 4


Scale (m) 1 : 100 @A3

Please Note: The plans in this document are not to scale and are indicative only of the developer's intention at the time of printing. Floor plans may be amended during the course of construction. Any finishes, furniture or other chattels shown in the unit layout plan is illustrative only and are not included unless specified in the Contract and Disclosure Documentation.


Ground Floor

INDICATIVE FLOORPLANS FOR

UNIT 11

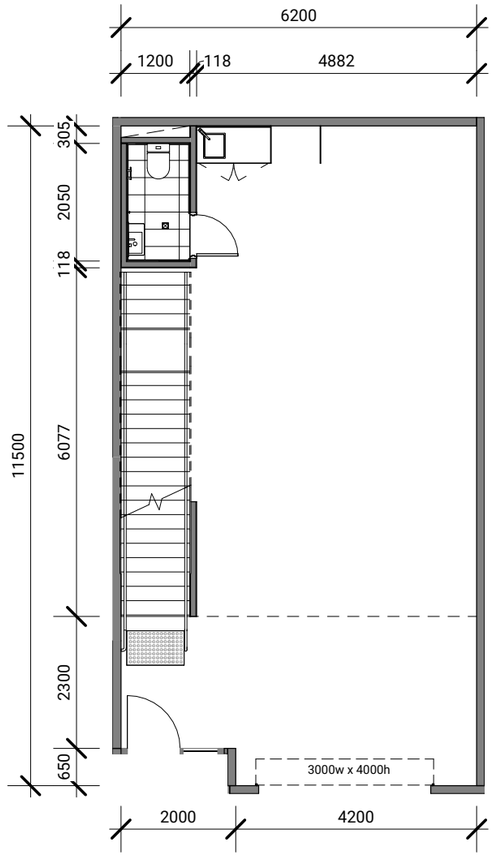

Mezzanine

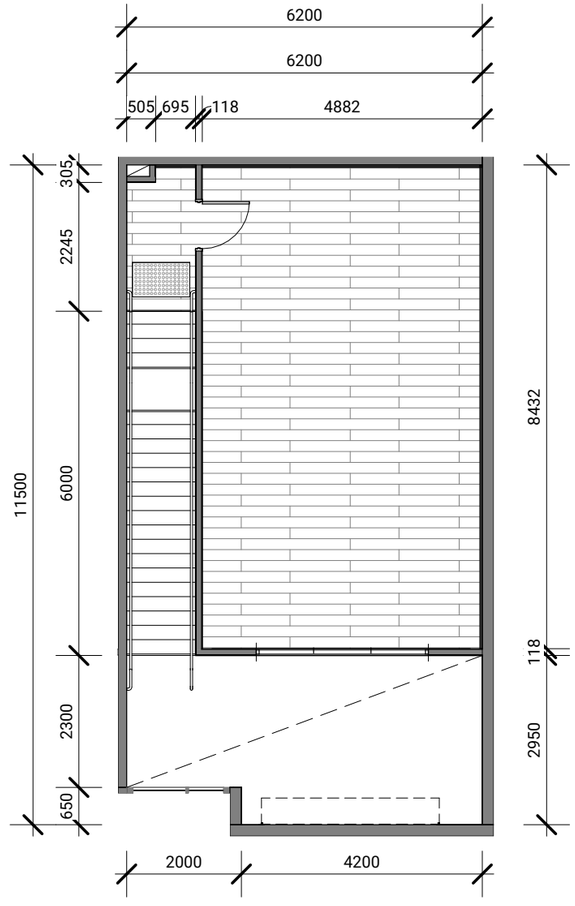

UNIT	GROUND FLOOR	MEZZANINE	TOTAL
11	64m^2	48m^2	112m^2

0 2 4


Scale (m) 1 : 100 @A3

Please Note: The plans in this document are not to scale and are indicative only of the developer's intention at the time of printing. Floor plans may be amended during the course of construction. Any finishes, furniture or other chattels shown in the unit layout plan is illustrative only and are not included unless specified in the Contract and Disclosure Documentation.


Ground Floor

INDICATIVE FLOORPLANS FOR

UNIT 12

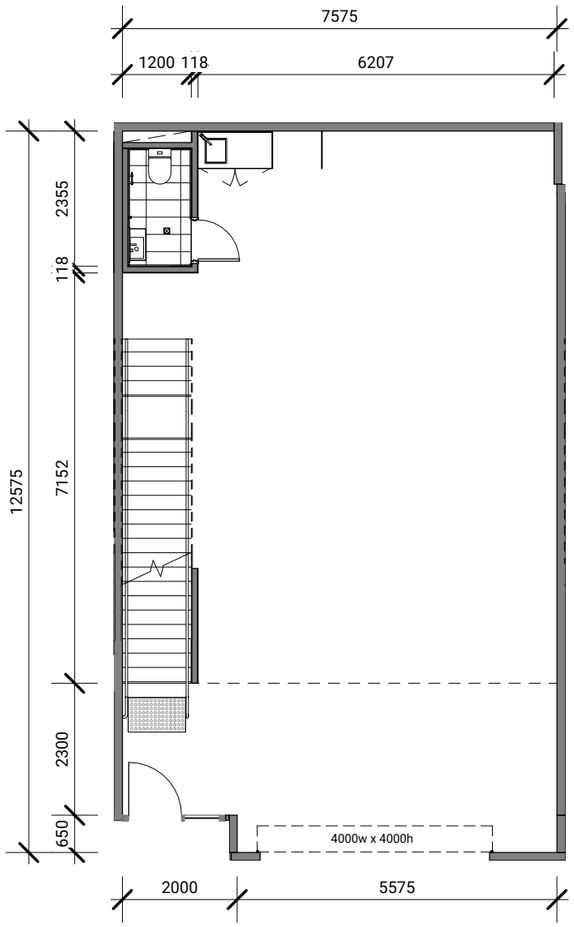

Mezzanine

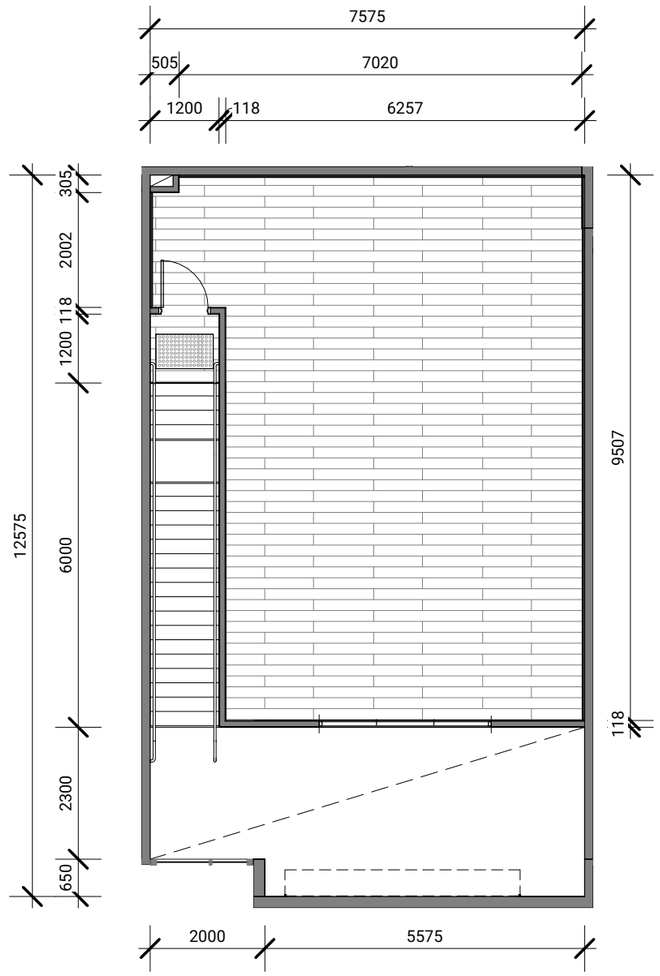

UNIT	GROUND FLOOR	MEZZANINE	TOTAL
12	85m²	67m²	152m²

0 2 4


Scale (m) 1 : 100 @A3

Please Note: The plans in this document are not to scale and are indicative only of the developer's intention at the time of printing. Floor plans may be amended during the course of construction. Any finishes, furniture or other chattels shown in the unit layout plan is illustrative only and are not included unless specified in the Contract and Disclosure Documentation.


Ground Floor

INDICATIVE FLOORPLANS FOR

UNIT 13

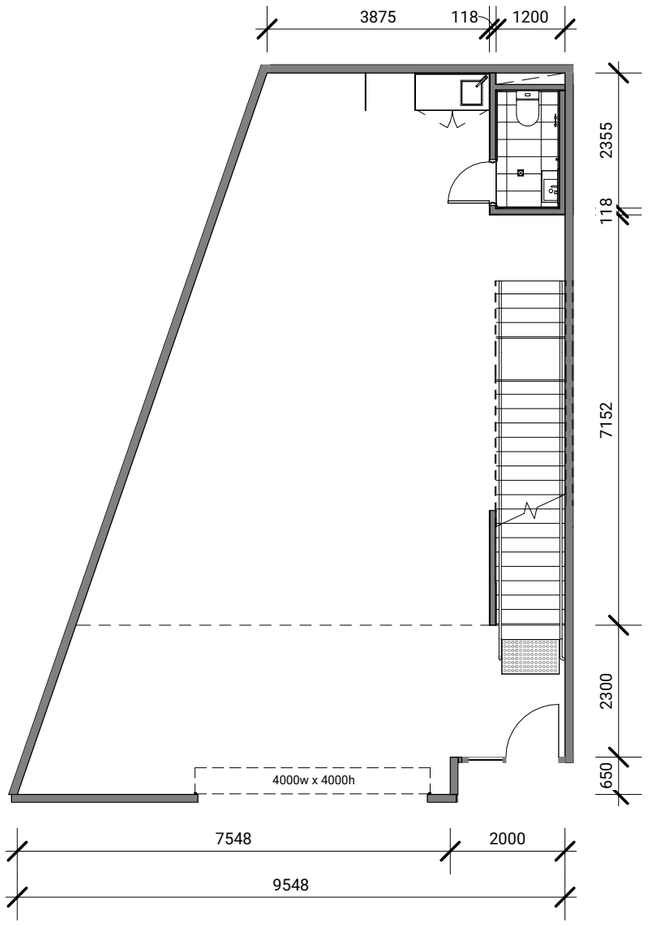

Mezzanine

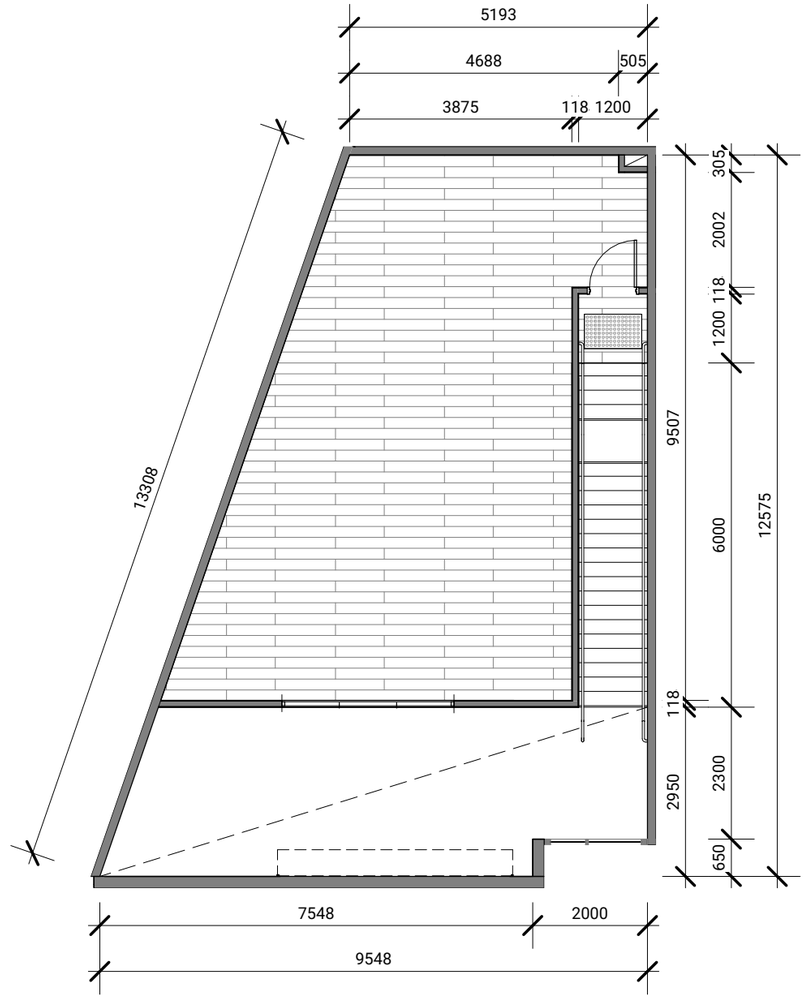

UNIT	GROUND FLOOR	MEZZANINE	TOTAL
13	84m²	61m²	145m²

0 2 4


Scale (m) 1 : 100 @A3

Please Note: The plans in this document are not to scale and are indicative only of the developer's intention at the time of printing. Floor plans may be amended during the course of construction. Any finishes, furniture or other chattels shown in the unit layout plan is illustrative only and are not included unless specified in the Contract and Disclosure Documentation.


Ground Floor

INDICATIVE FLOORPLANS FOR

UNIT 14

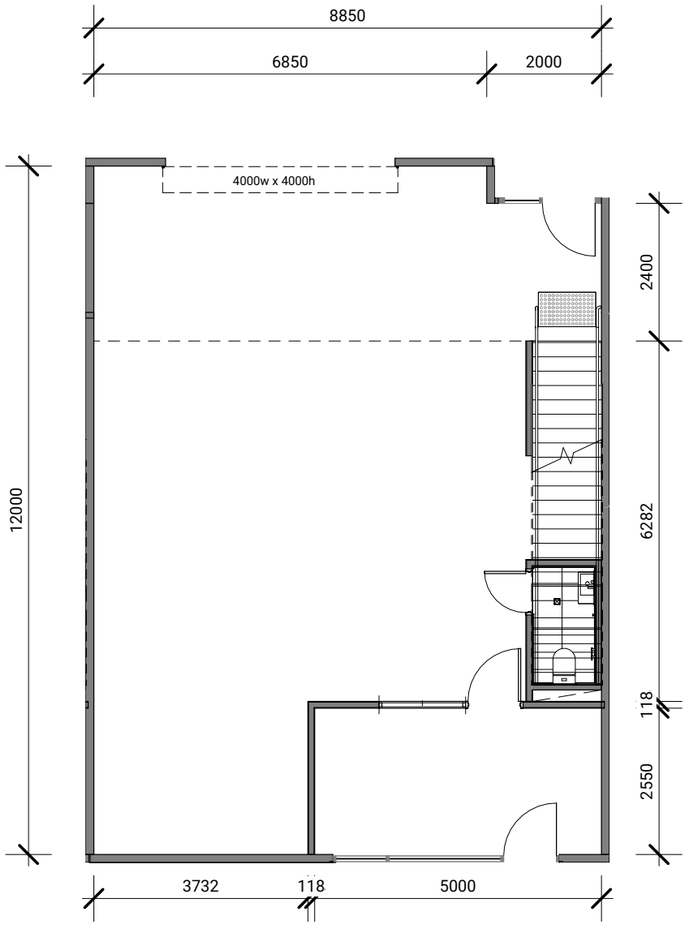

Mezzanine

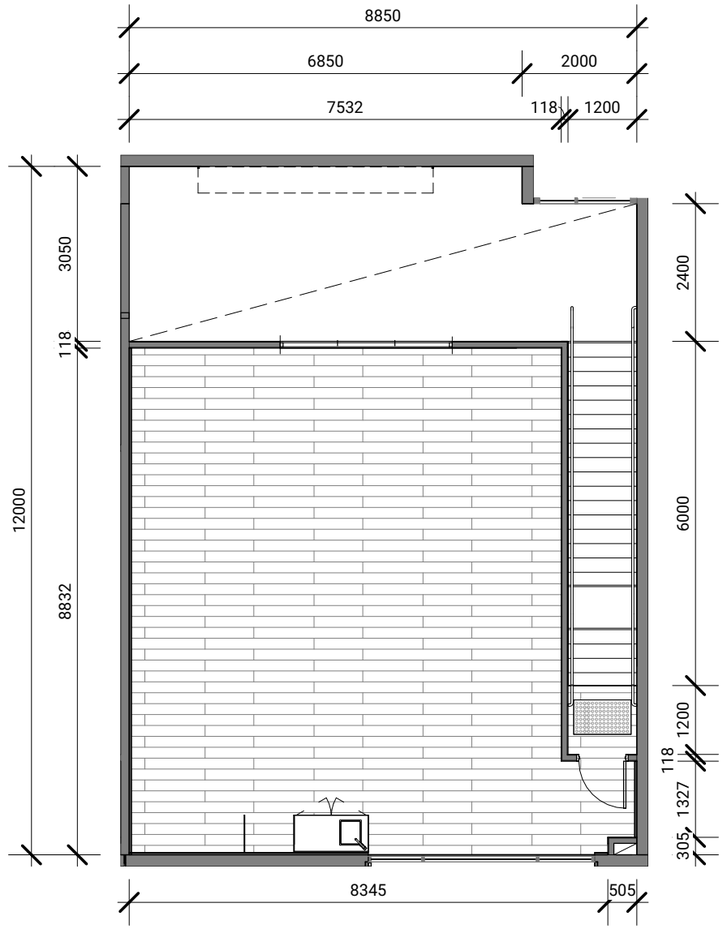

UNIT	GROUND FLOOR	MEZZANINE	TOTAL
14	103m^2	75m^2	178m^2

0 2 4


Scale (m) 1 : 100 @A3

Please Note: The plans in this document are not to scale and are indicative only of the developer's intention at the time of printing. Floor plans may be amended during the course of construction. Any finishes, furniture or other chattels shown in the unit layout plan is illustrative only and are not included unless specified in the Contract and Disclosure Documentation.


Ground Floor

INDICATIVE FLOORPLANS FOR

UNIT 15

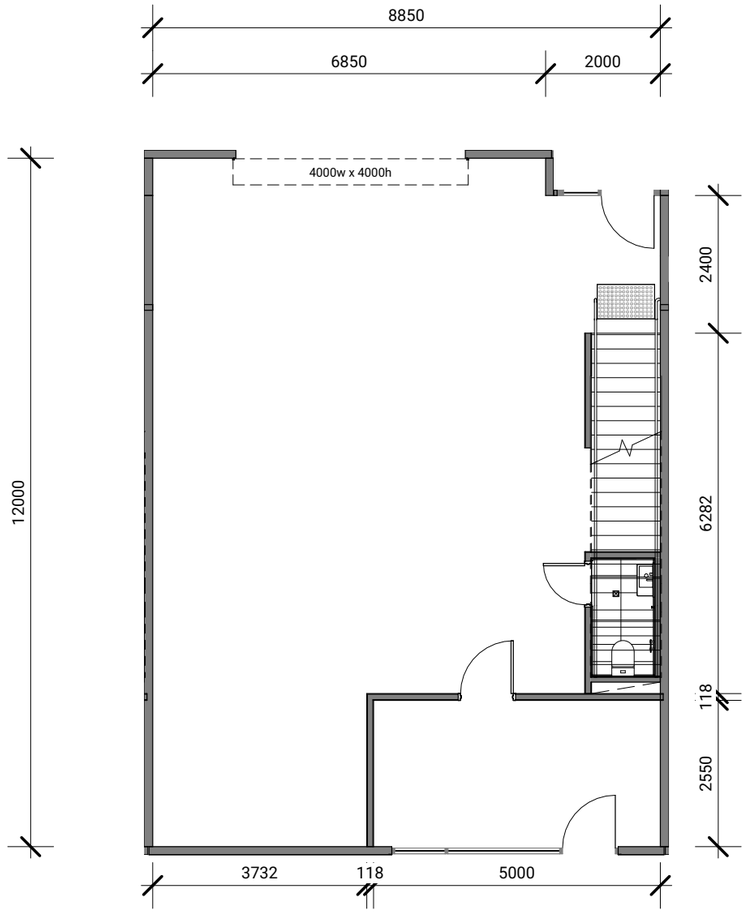

Mezzanine

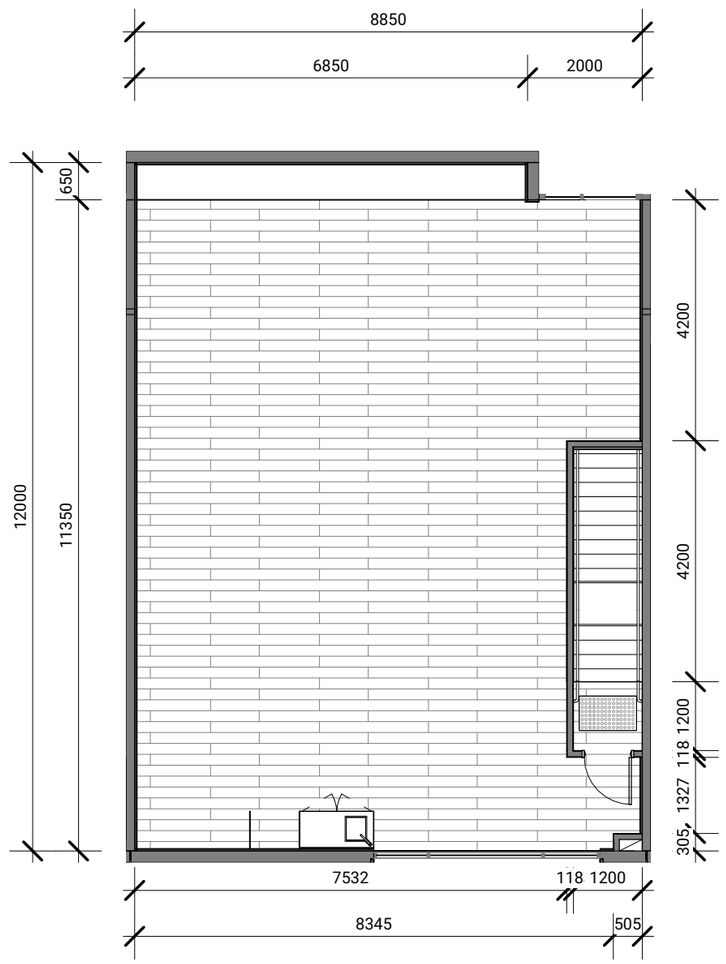

UNIT	GROUND FLOOR	MEZZANINE	TOTAL
15	102m²	100m²	202m²

0 2 4


Scale (m) 1 : 100 @A3

Please Note: The plans in this document are not to scale and are indicative only of the developer's intention at the time of printing. Floor plans may be amended during the course of construction. Any finishes, furniture or other chattels shown in the unit layout plan is illustrative only and are not included unless specified in the Contract and Disclosure Documentation.


Ground Floor

INDICATIVE FLOORPLANS FOR

UNIT 16

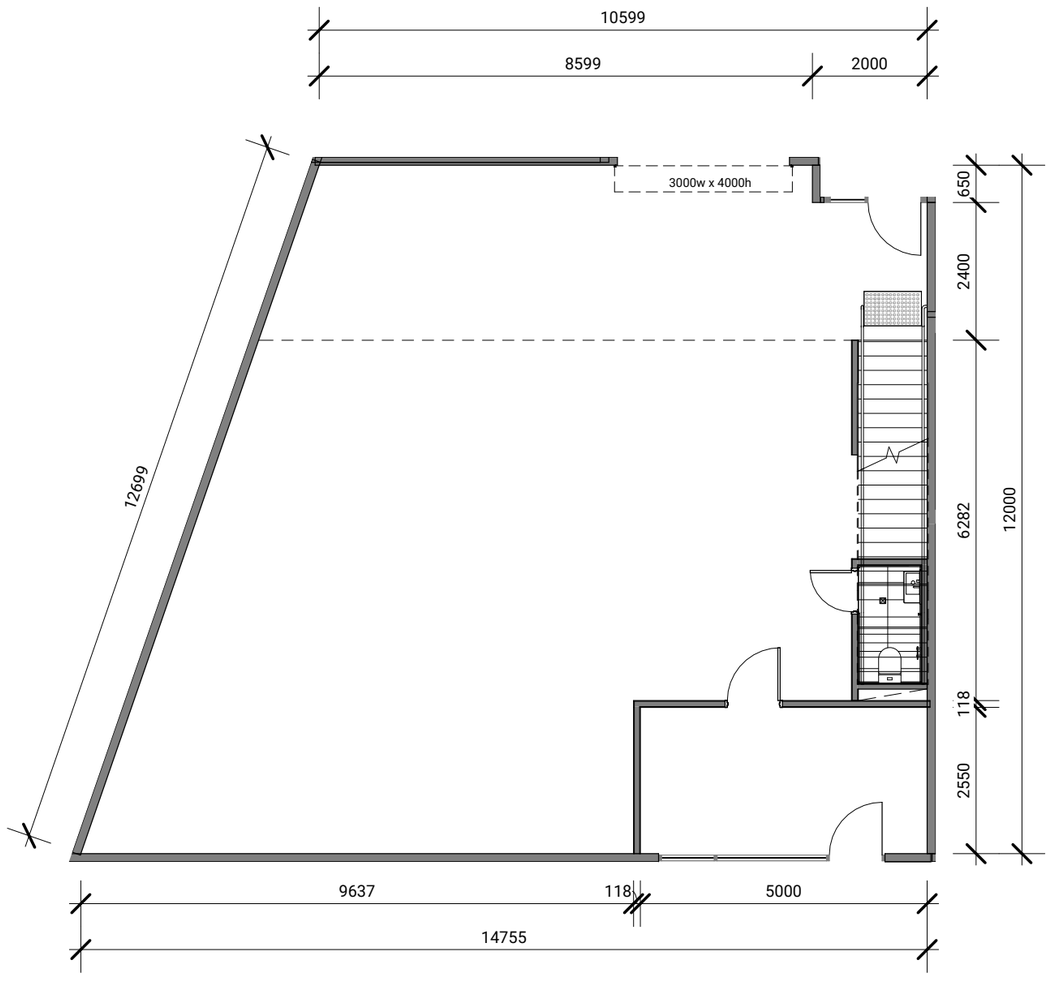

Mezzanine

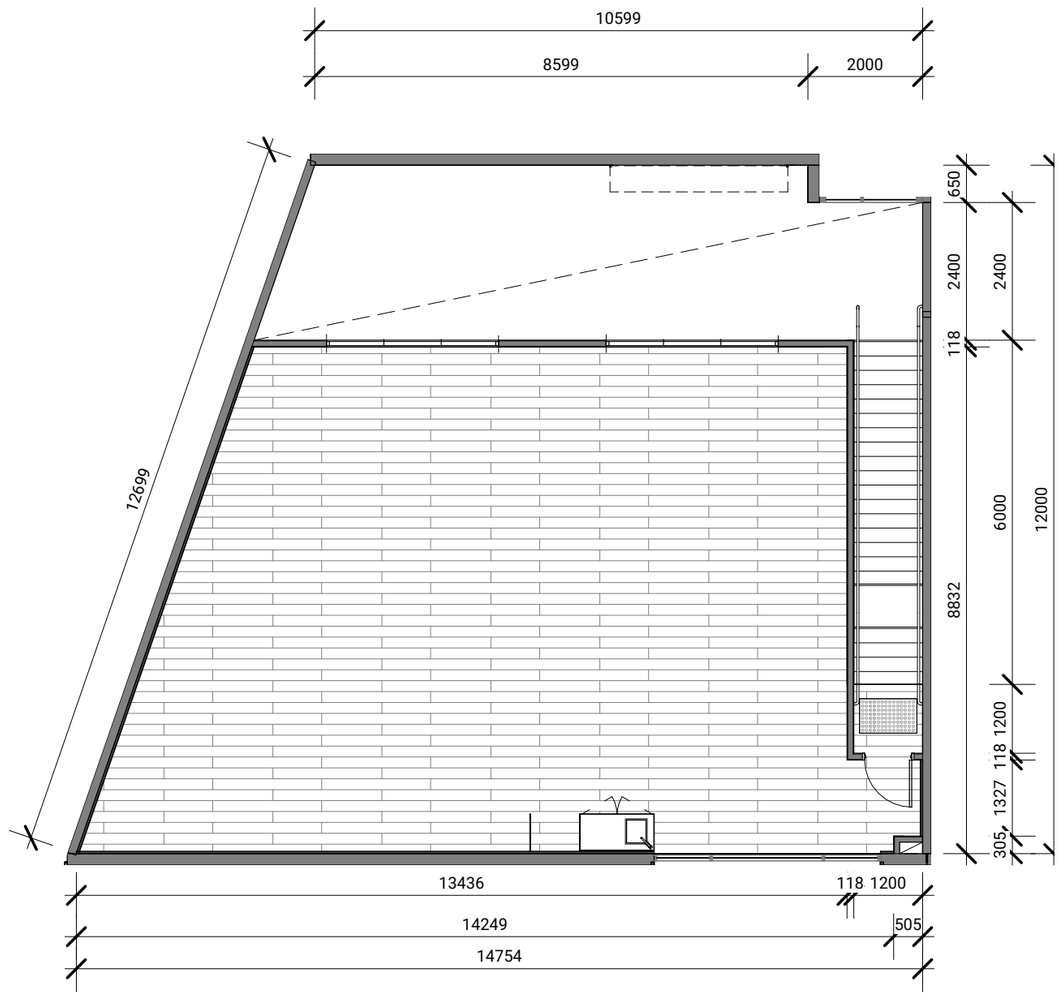

UNIT	GROUND FLOOR	MEZZANINE	TOTAL
16	151m^2	115m^2	266m^2

0 2 4

Scale (m) 1 : 100 @A3

Please Note: The plans in this document are not to scale and are indicative only of the developer's intention at the time of printing. Floor plans may be amended during the course of construction. Any finishes, furniture or other chattels shown in the unit layout plan is illustrative only and are not included unless specified in the Contract and Disclosure Documentation.

SmartStores @EagleFarm

DEVELOPED BY

B.P.WHARTON

REPRESENTED BY

TIDAL™

RWC

Please Note: The plans in this document are not to scale and are indicative only of the developer's intention at the time of printing. Floor plans may be amended during the course of construction. Any finishes, furniture or other chattels shown in the unit layout plan is illustrative only and are not included unless specified in the Contract and Disclosure Documentation.

SMARTSTORES.AU/PROJECT/EAGLEFARM